BIG "6" DRILLING COMPANY
LOCATION SPECIFICATIONS
RIG #6 AND RIG #7

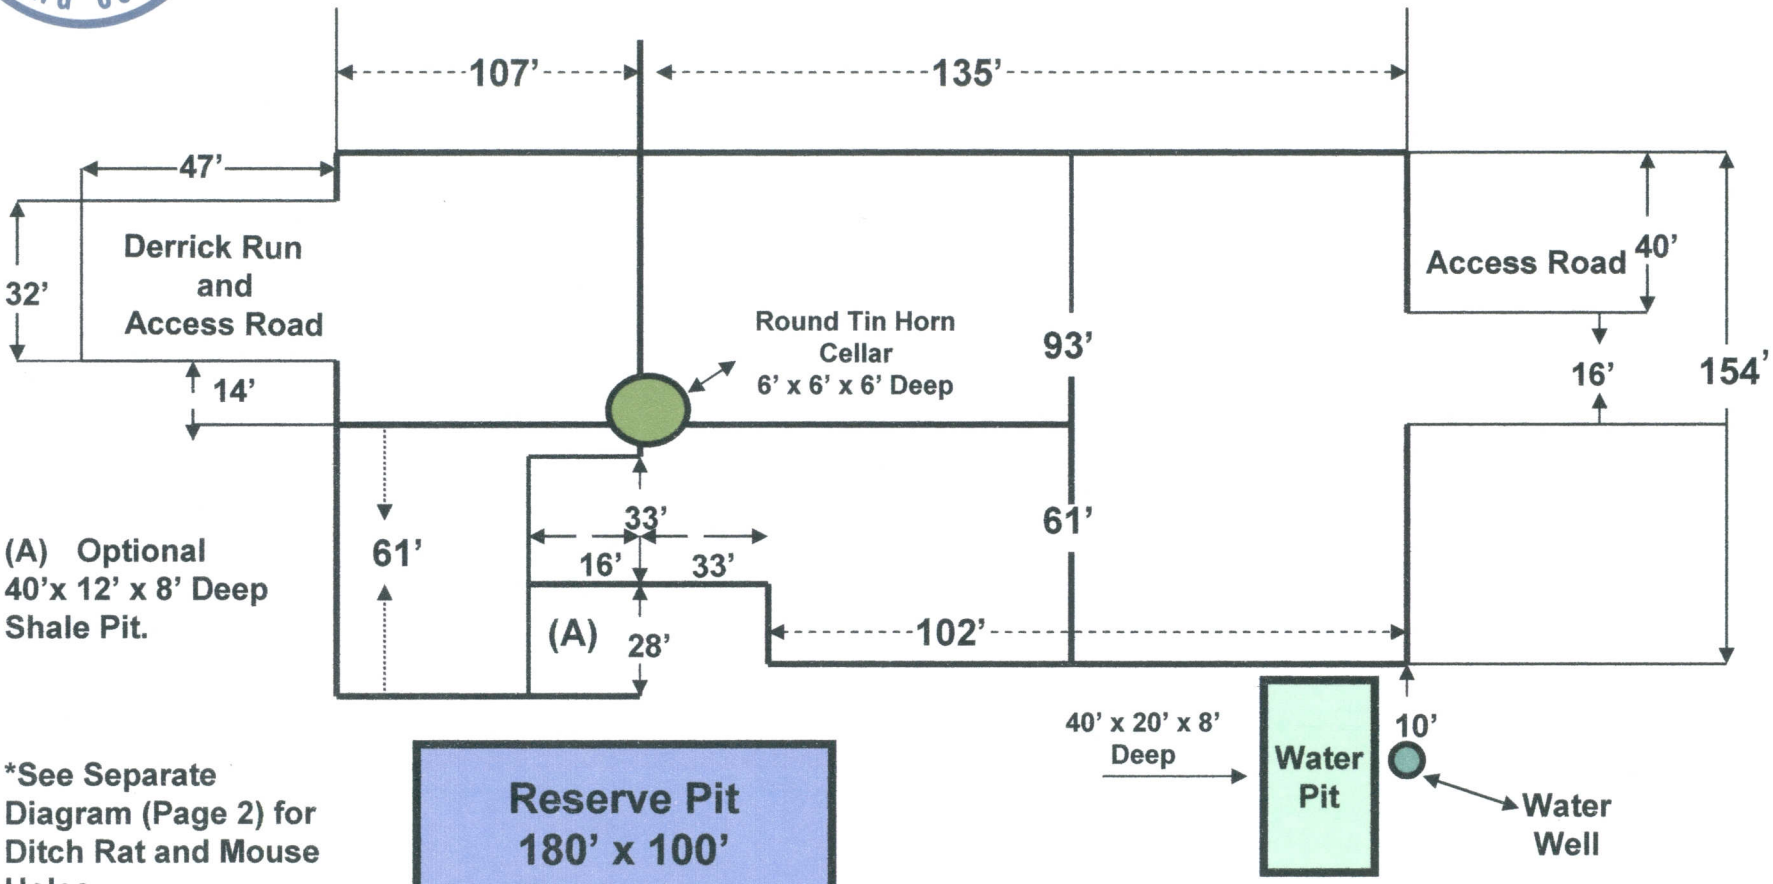

(A) Optional
40'x 12' x 8' Deep
Shale Pit.

*See Separate
Diagram (Page 2) for
Ditch Rat and Mouse
Holes.

Reserve Pit
180' x 100'
(Estimated)

39,388 ft.^{2} (Approx.)

NOTE: Leave 3 Bundles of Loose Boards
On Location to Level Rig and Strip Pipe
Racks.

NOTE: Not Drawn to Scale.